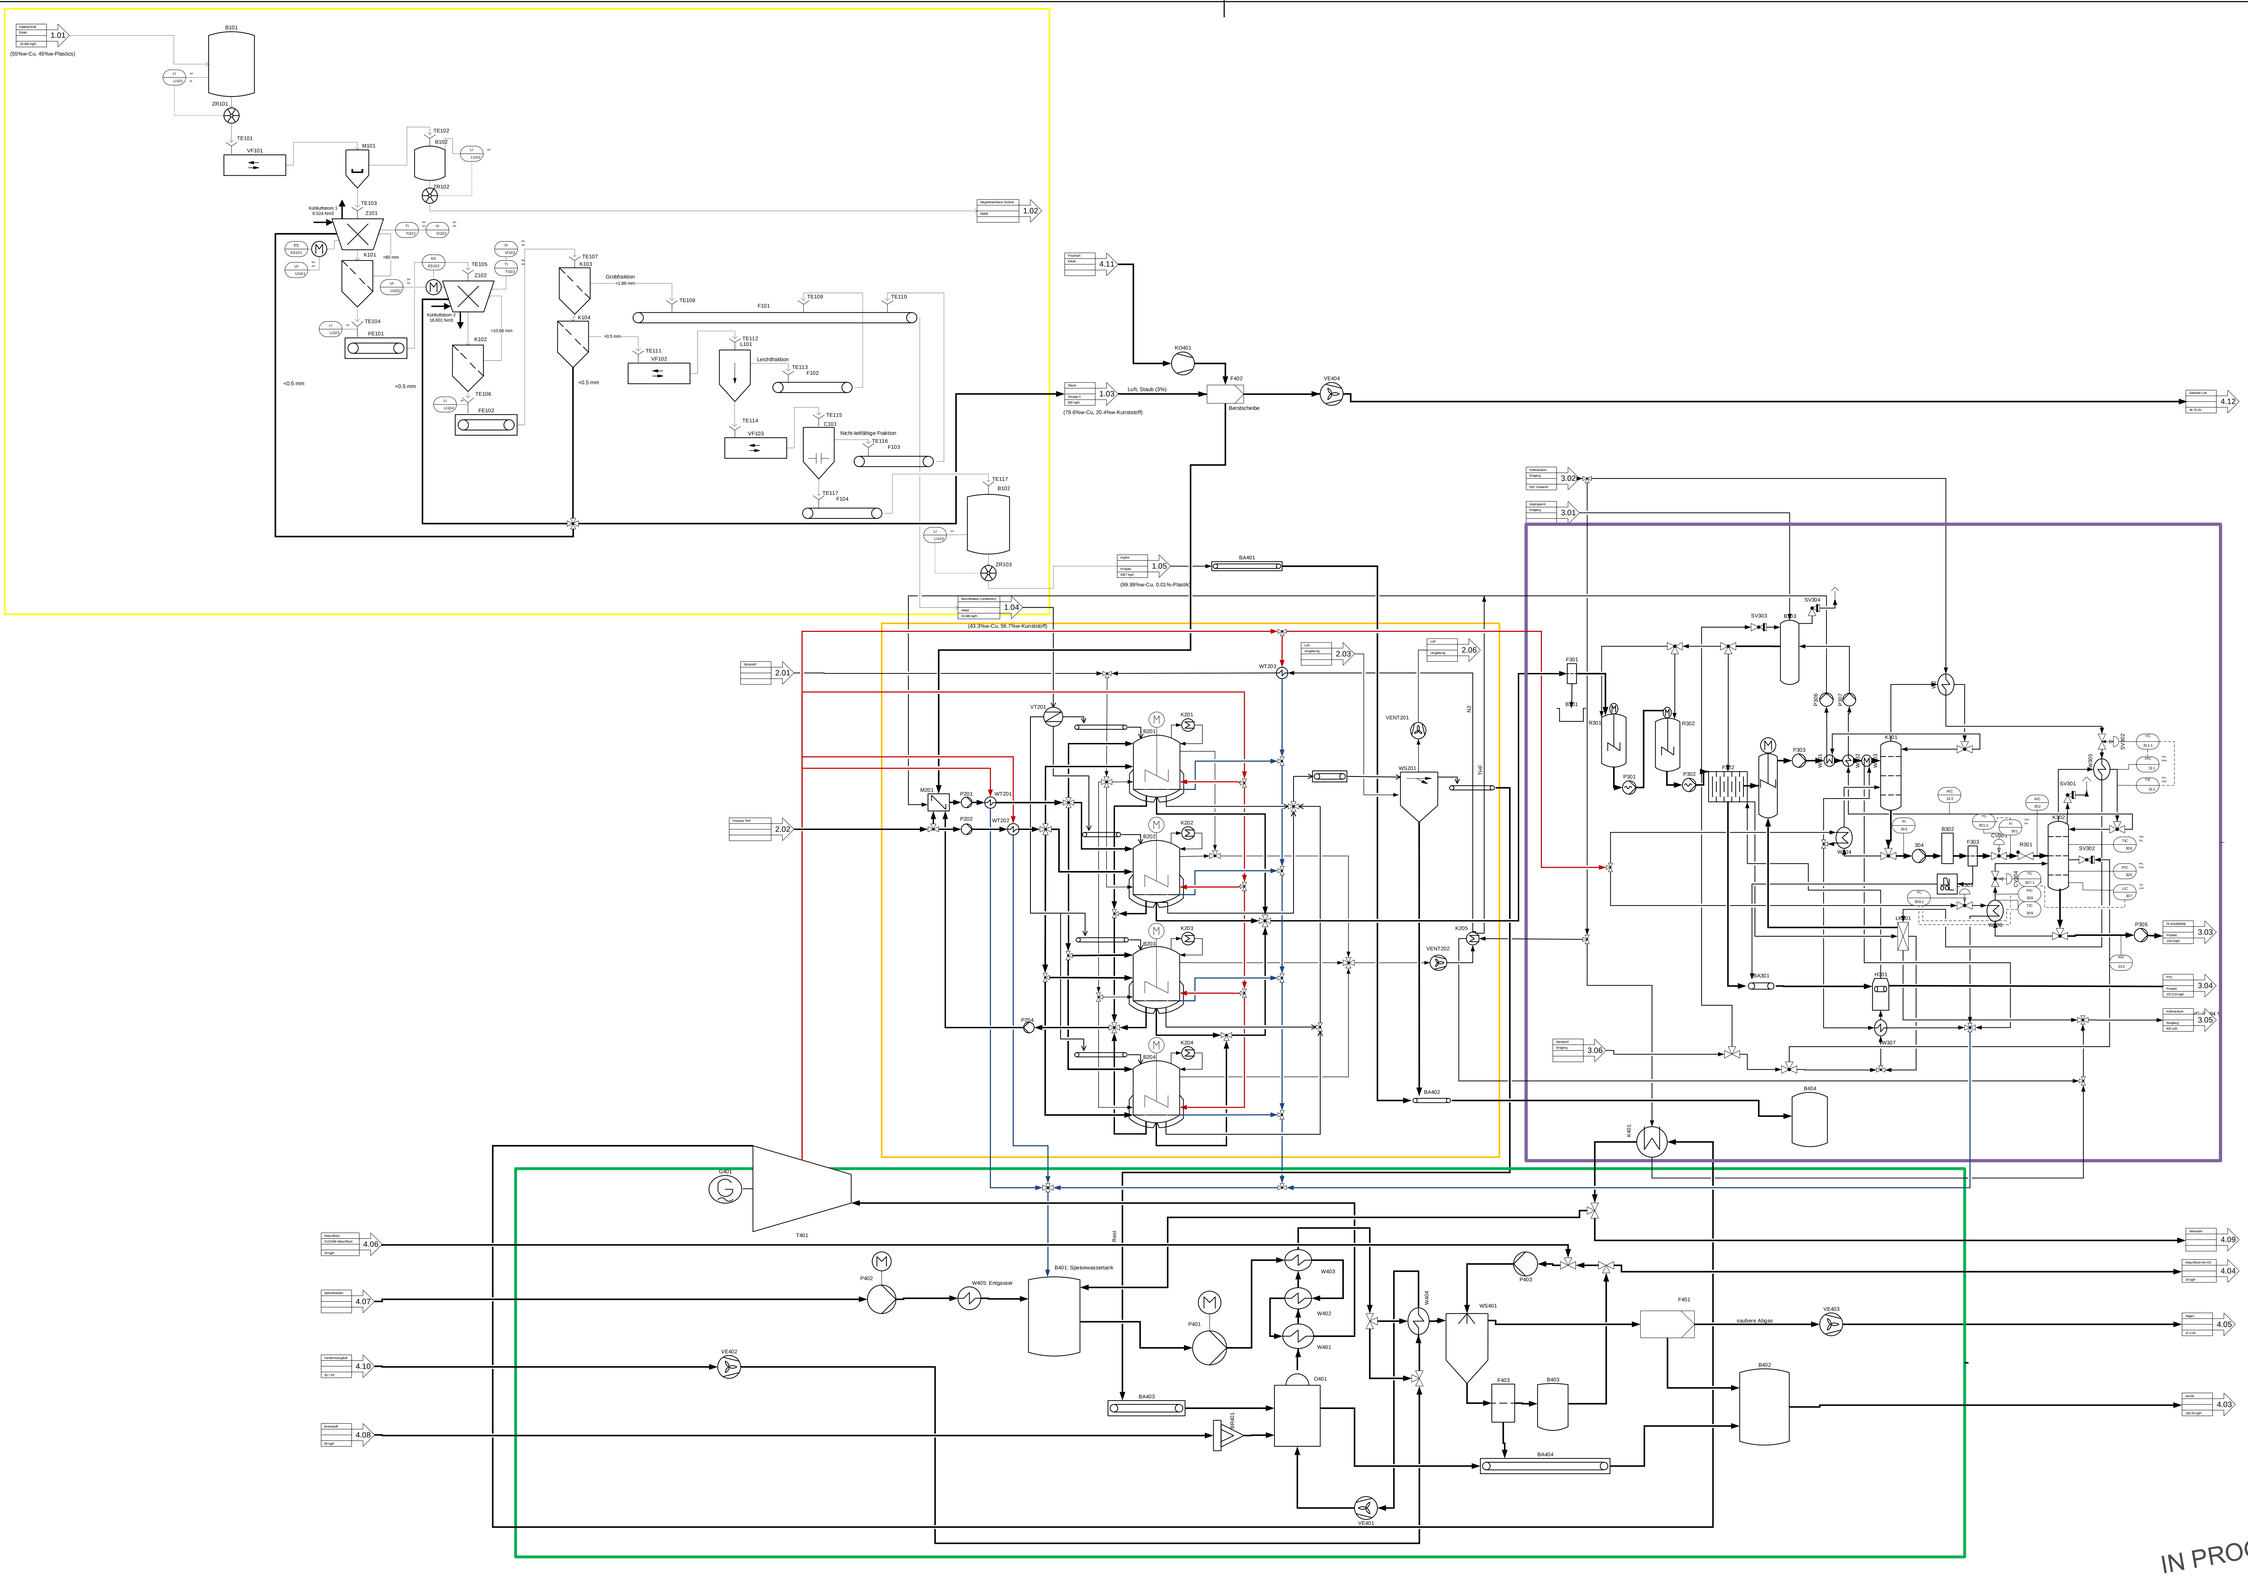

IN PROGRESS

E			
D			
C			
B			
A			
ISSUE	AMENDMENT	DATE	Name

STATE: 10.02.2026
ORIGINAL: Original
REPLACES FOR:
REPLACED WITH:
DOCUMENT TYPE:
MATERIAL NO.:

DRAWN
CHECKED
RELEASED
STATUS: IN PROGRESS

SCALE: 1:1

R+I Schema
Teilanlage

DOCUMENT NO.: Z123456

Kunde
11111 T10000

VERSION: 1 DOC PART: 001
REVISION: SHEET/TOTAL: 1/1

DIN EN ISO 7200 DIN EN ISO 10628